


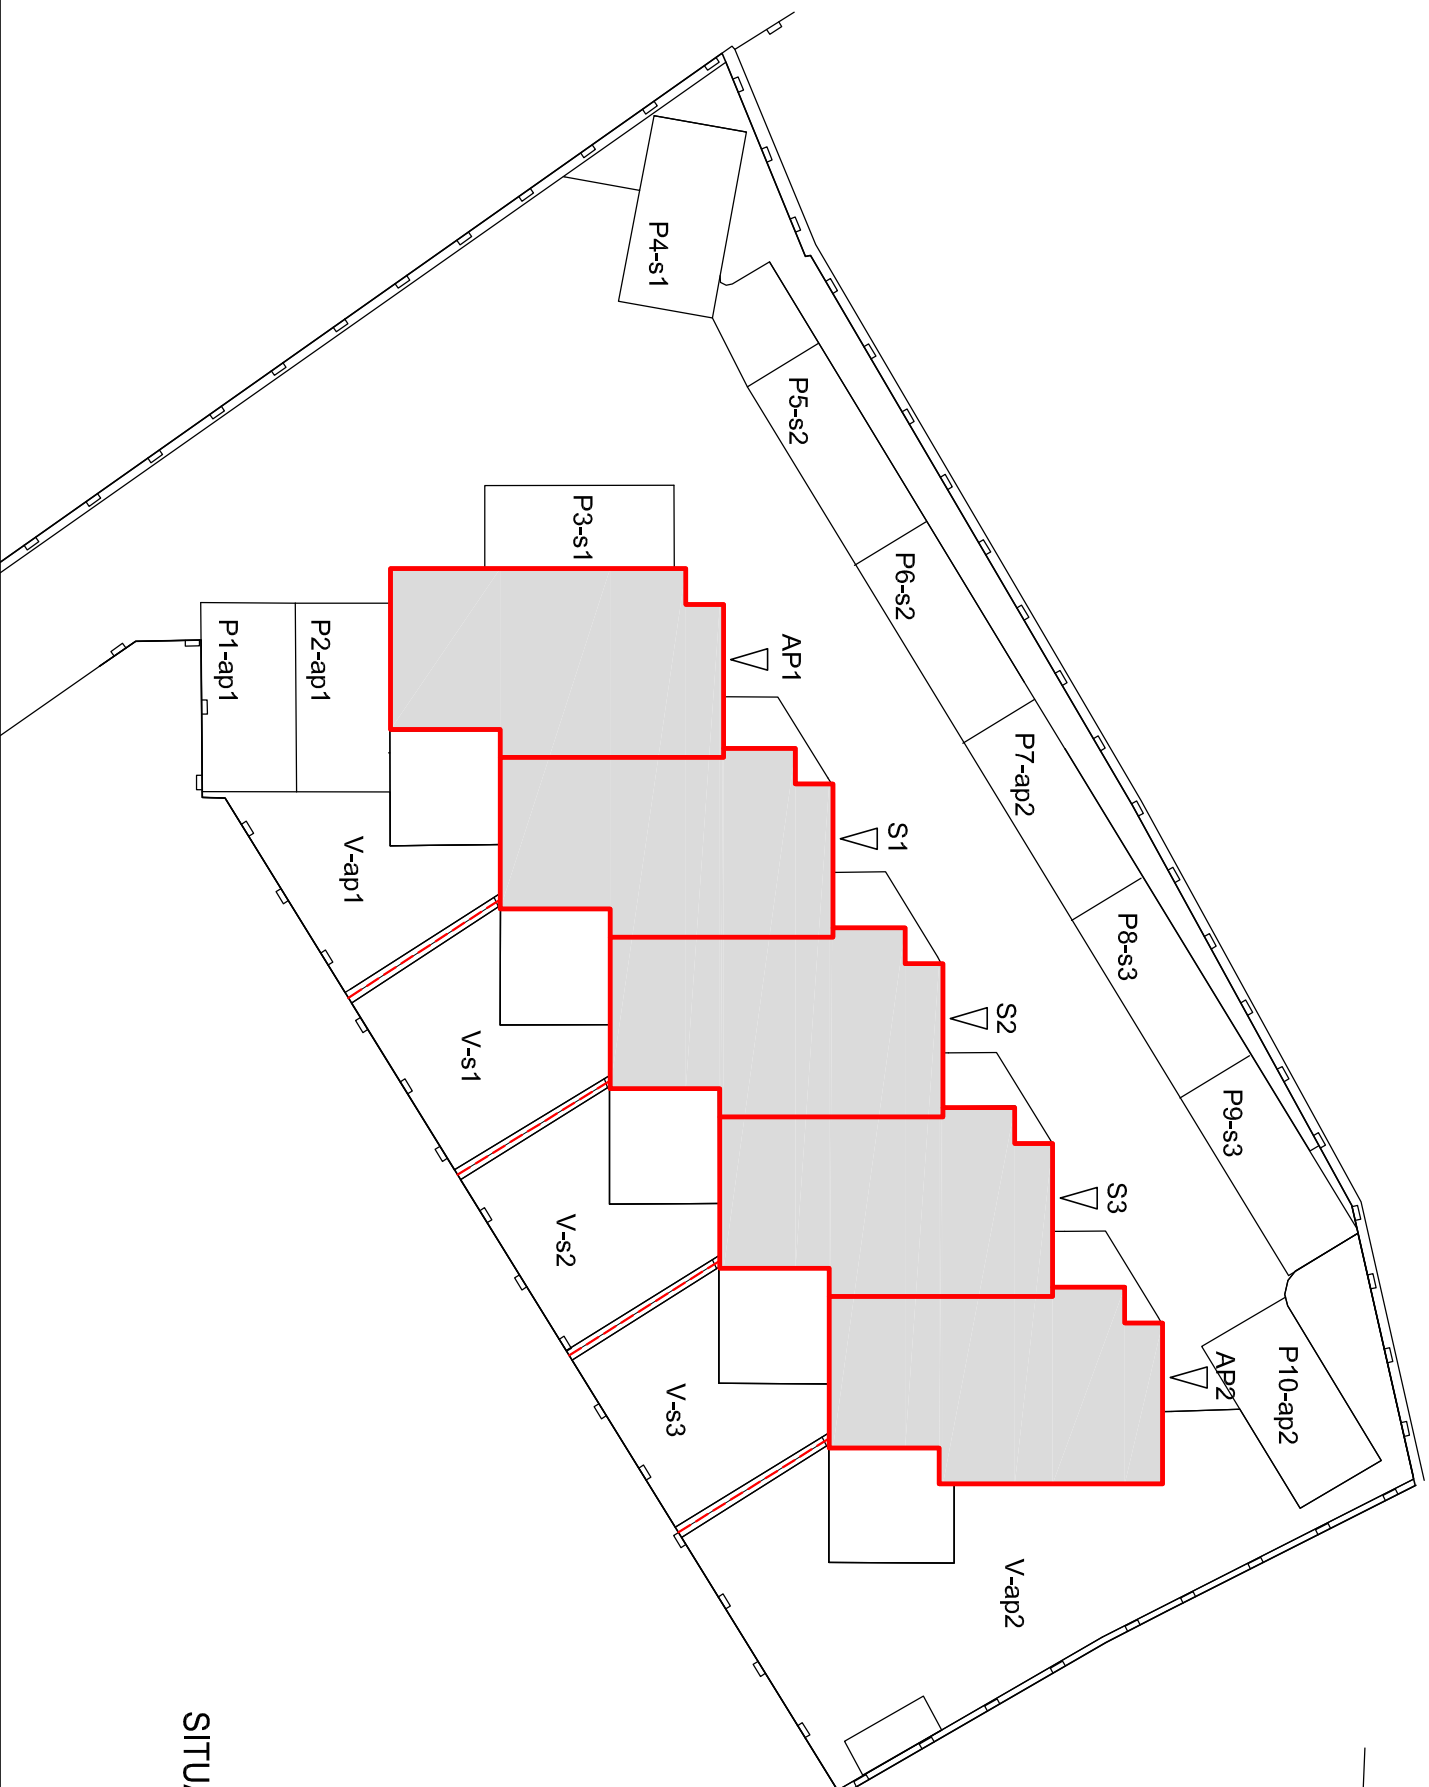


SITUACIJA 1:200




AP1

- dvoetažna stambena jedinica

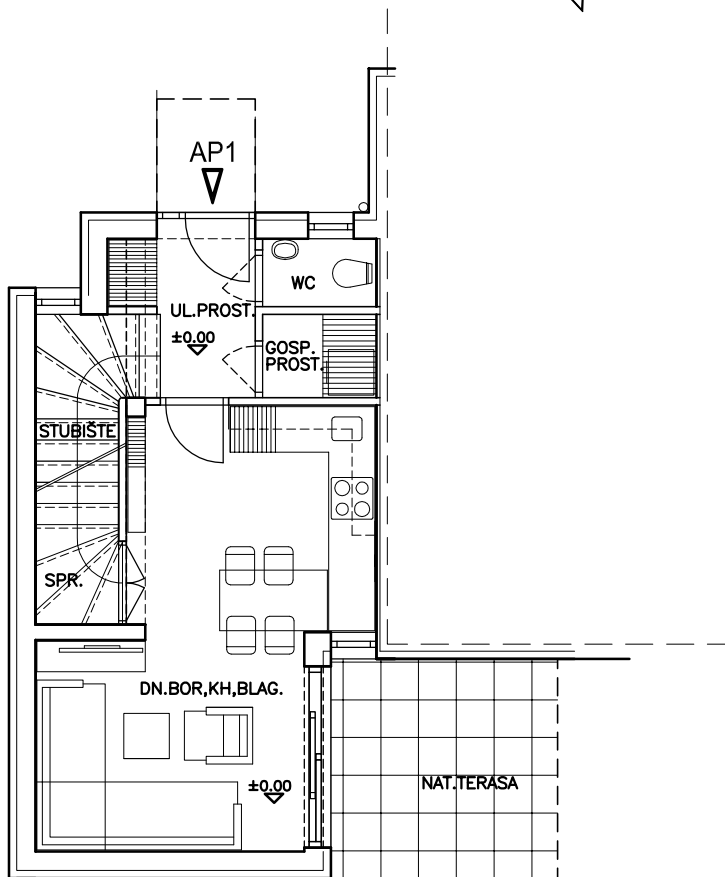

TLOCRT PRIZEMLJA

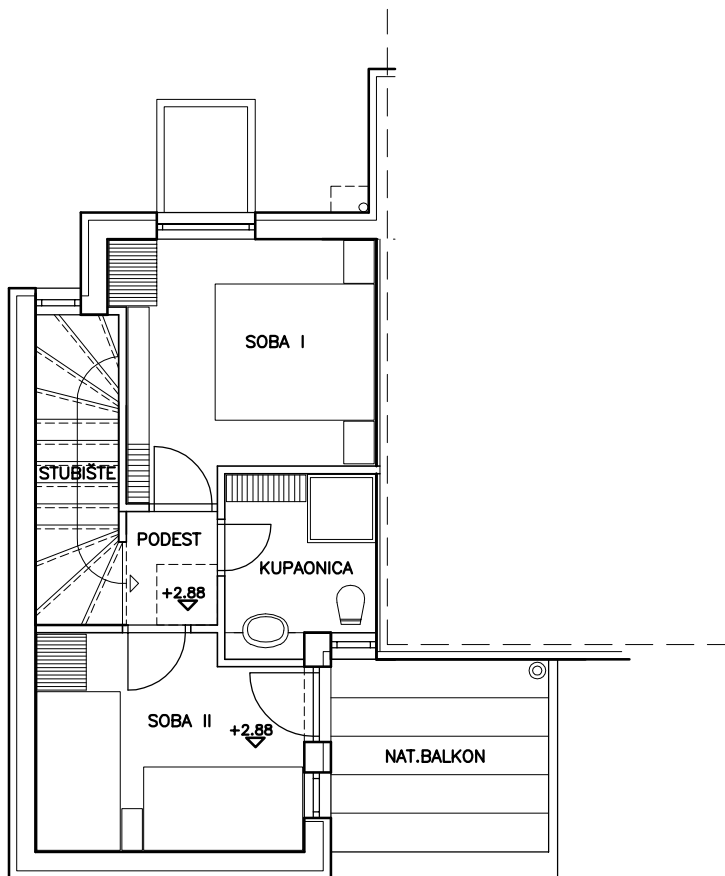

TLOCRT I.KATA

App A1	korisna površina /m2/	"k"	ukupno /m2/
prizemlje:			
ulazni prostor	3,26	1,00	3,26
dn.bor,kh,blag	20,00	1,00	20,00
wc	1,35	1,00	1,35
gosp.prostor	1,65	1,00	1,65
spremište	1,20	1,00	1,20
stubište	5,17	1,00	5,17
zatvoreno	32,63		32,63
natkrivena ter.	8,70	0,50	4,35
otvoreno	8,70		4,35
	41,33		36,98


kat:			
podest	1,85	1,00	1,85
soba I	10,73	1,00	10,73
soba II	9,78	1,00	9,78
kupaonica	4,57	1,00	4,57
zatvoreno	26,93		26,93
balkon	7,34	0,50	3,67
otvoreno	7,34		3,67
	34,27		30,60

ukupno zatvoreno	59,56		59,56
ukupno otvoreno	16,04		8,02
Sveukupno A1	75,60		67,58


Parking P1+P2	25,00	0,25	6,25
Vrt V-ap1	21,08	0,10	2,11
	46,08		8,36

S1


- troetažna stambena jedinica

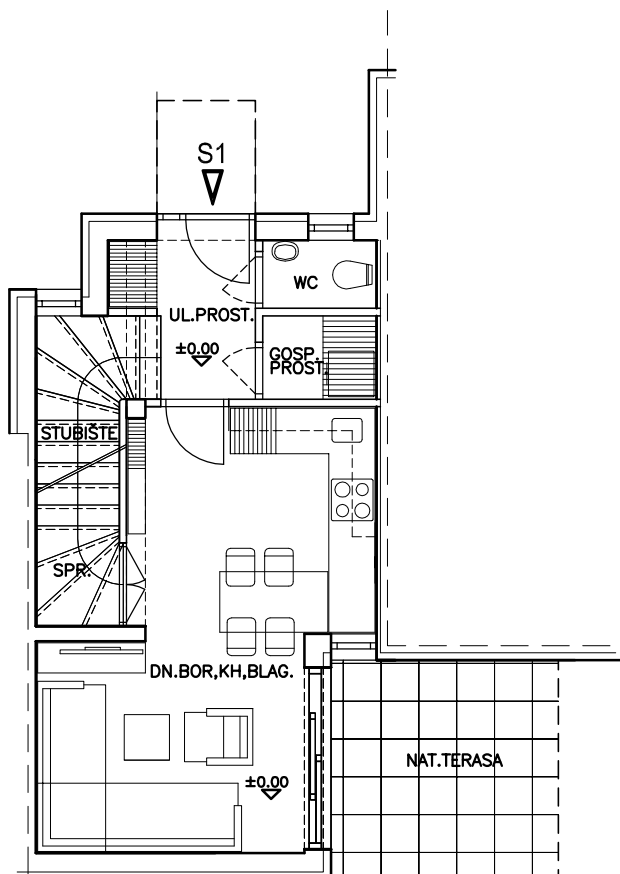

TLOCRT PRIZEMLJA

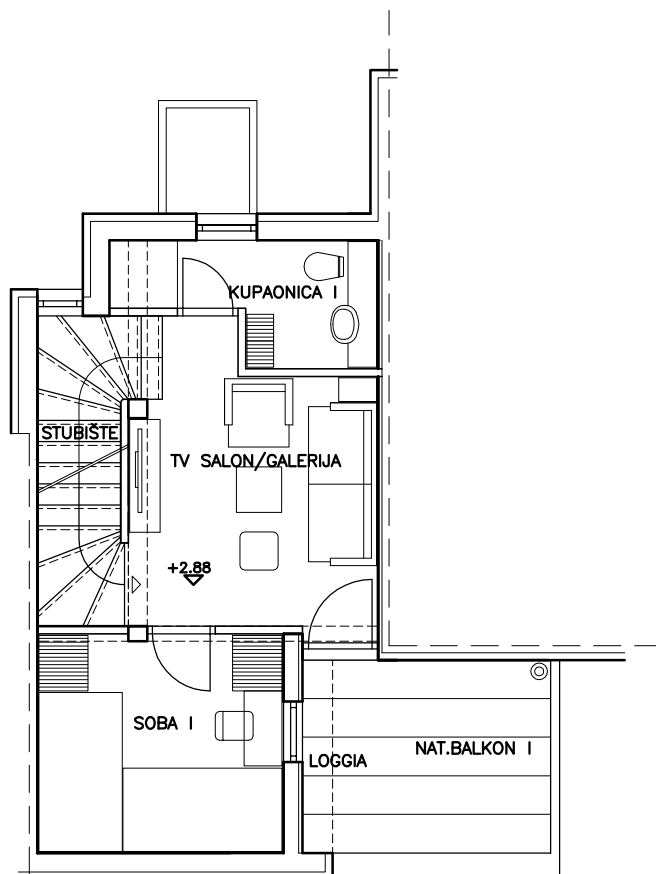

TLOCRT I.KATA

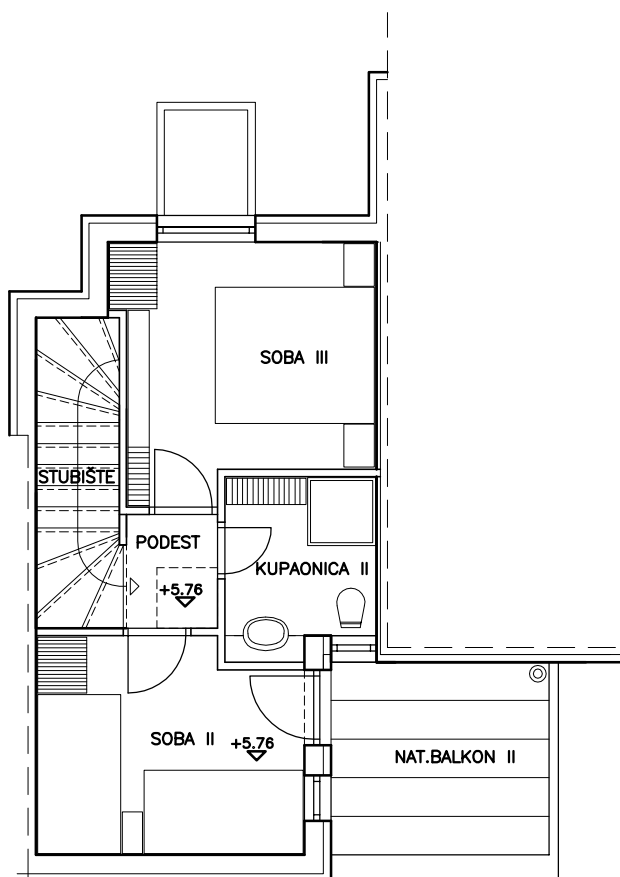


TLOCRT II.KATA


STAN S1		korisna površina /m2/	"k"	ukupno /m2/
prizemlje:	ulazni prostor	3,26	1,00	3,26
	dn.bor,kh,blag	20,00	1,00	20,00
	wc	1,35	1,00	1,35
	gosp.prostor	1,65	1,00	1,65
	spremište	1,20	1,00	1,20
	stubište	5,17	1,00	5,17
zatvoreno		32,63		32,63
natkrivena terasa		8,70	0,50	4,35
otvoreno		8,70		4,35
		41,33		36,98
I. kat:	stubište	5,17	1,00	5,17
	tv salon/galerija	11,65	1,00	11,65
	soba I	9,40	1,00	9,40
	kupaonica I	4,06	1,00	4,06
zatvoreno		30,28		30,28
loggia		1,02	0,75	0,77
balkon I		7,34	0,50	3,67
otvoreno		8,36		4,44
		38,64		34,72
II. kat:	podest	1,85	1,00	1,85
	soba II	9,78	1,00	9,78
	soba III	10,73	1,00	10,73
	kupaonica II	4,57	1,00	4,57
zatvoreno		26,93		26,93
balkon II		7,34	0,50	3,67
otvoreno		7,34		3,67
		34,27		30,60
ukupno zatvoreno		89,84		89,84
ukupno otvoreno		24,40		12,46
Sveukupno S1		114,24		102,30
Parking P3+P4		23,50	0,25	5,88
Vrt V-s1		22,35	0,10	2,24
		45,85		8,12

S2


- troetažna stambena jedinica

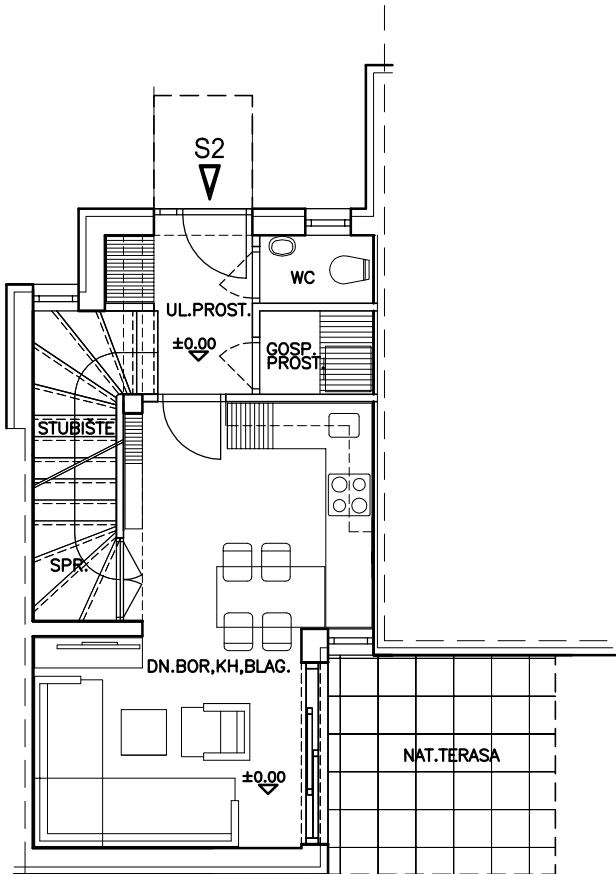

TLOCRT PRIZEMLJA

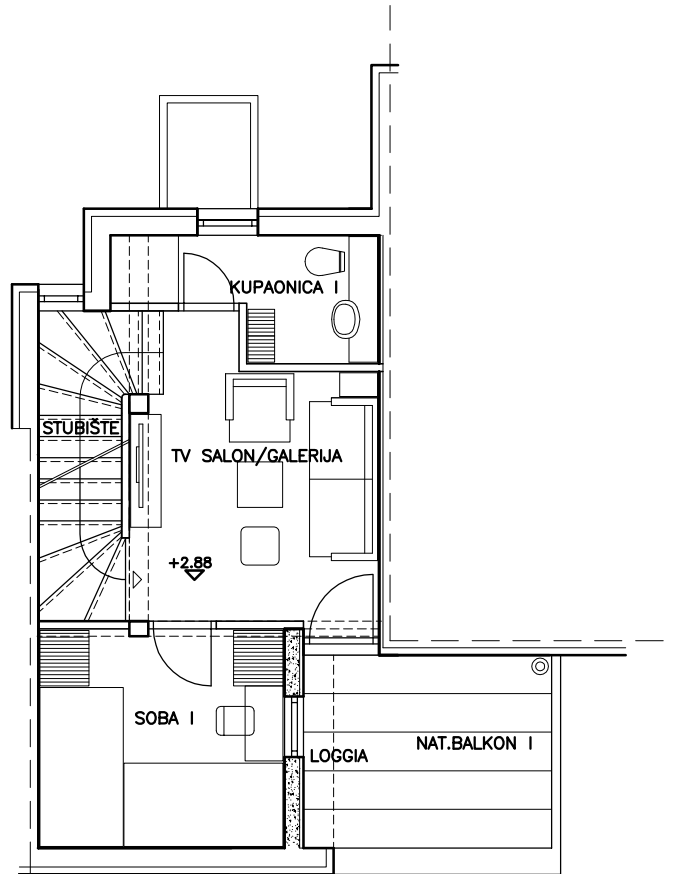

TLOCRT I.KATA

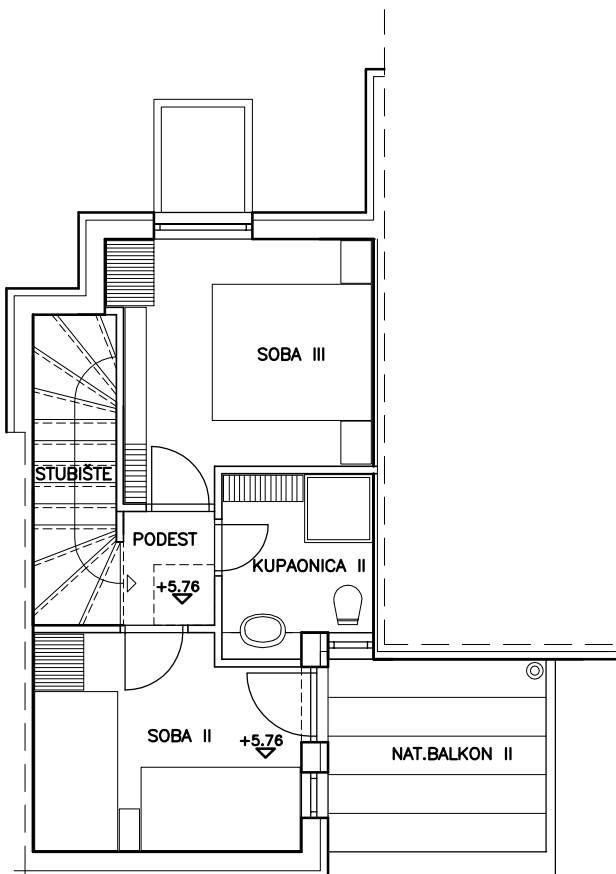

TLOCRT II.KATA

STAN S2		korisna površina /m2/	"k"	ukupno /m2/
prizemlje:	ulazni prostor	3,26	1,00	3,26
	dn.bor,kh,blag	20,00	1,00	20,00
	wc	1,35	1,00	1,35
	gosp.prostor	1,65	1,00	1,65
	spremište	1,20	1,00	1,20
	stubište	5,17	1,00	5,17
	zatvoreno	32,63		32,63
	natkrivena terasa	8,70	0,50	4,35
	otvoreno	8,70		4,35
		41,33		36,98

I. kat:	stubište	5,17	1,00	5,17
	tv salon/galerija	11,65	1,00	11,65
	soba I	9,40	1,00	9,40
	kupaonica I	4,06	1,00	4,06
	zatvoreno	30,28		30,28
	loggia	1,02	0,75	0,77
	balkon I	7,34	0,50	3,67
	otvoreno	8,36		4,44
		38,64		34,72


II. kat:	podest	1,85	1,00	1,85
	soba II	9,78	1,00	9,78
	soba III	10,73	1,00	10,73
	kupaonica II	4,57	1,00	4,57
	zatvoreno	26,93		26,93
	balkon II	7,34	0,50	3,67
	otvoreno	7,34		3,67
		34,27		30,60

ukupno zatvoreno	89,84		89,84
ukupno otvoreno	24,40		12,46
Sveukupno S2	114,24		102,30


Parking P5+P6	24,20	0,25	6,05
Vrt V-s2	22,50	0,10	2,25
	46,70		8,30

S3


- troetažna stambena jedinica

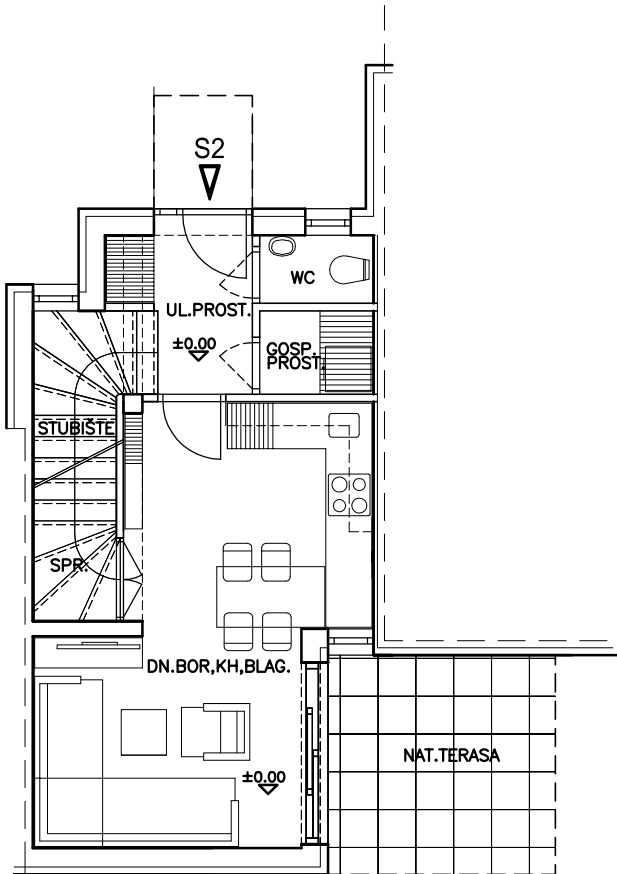

TLOCRT PRIZEMLJA

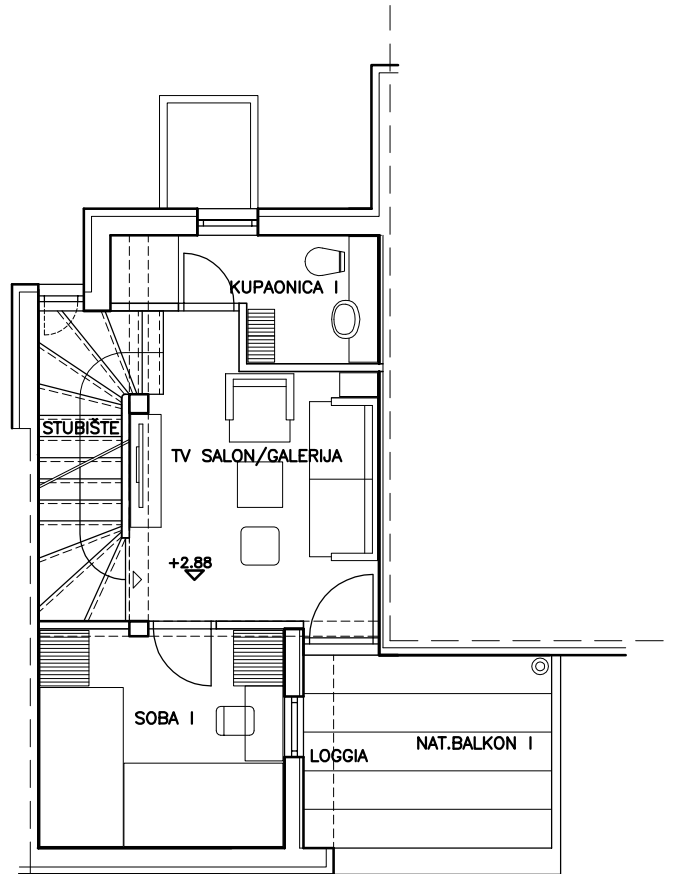

TLOCRT I.KATA

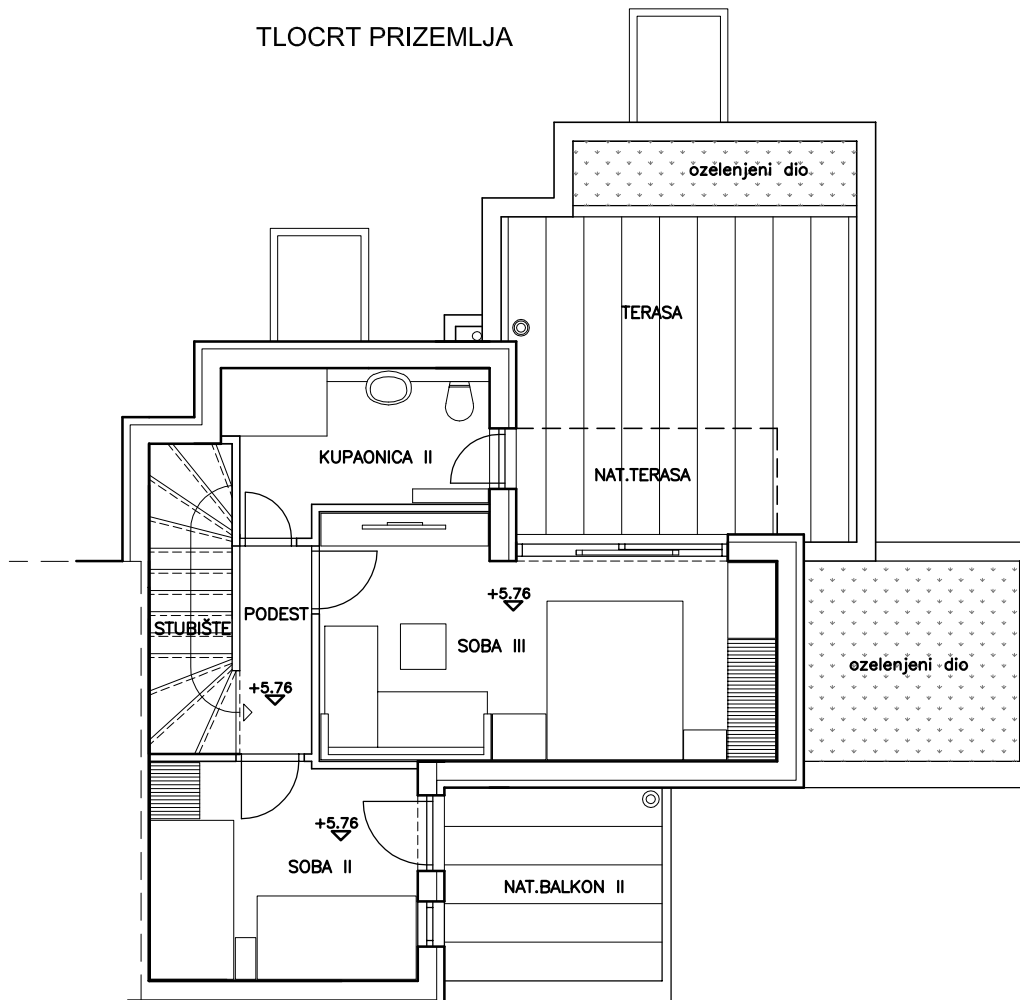

TLOCRT II.KATA

STAN S3		korisna površina /m2/	"k"	ukupno /m2/
prizemlje:	ulazni prostor	3,26	1,00	3,26
	dn.bor,kh,blag	20,00	1,00	20,00
	wc	1,35	1,00	1,35
	gosp.prostor	1,65	1,00	1,65
	spremište	1,20	1,00	1,20
	stubište	5,17	1,00	5,17
zatvoreno		32,63		32,63
natkrivena terasa		8,70	0,50	4,35
otvoreno		8,70		4,35
		41,33		36,98

I. kat:	stubište	5,17	1,00	5,17
	tv salon/galerija	11,65	1,00	11,65
	soba I	9,40	1,00	9,40
	kupaonica I	4,06	1,00	4,06
zatvoreno		30,28		30,28
loggia		1,02	0,75	0,77
balkon I		7,34	0,50	3,67
otvoreno		8,36		4,44
		38,64		34,72

II. kat:	podest	2,67	1,00	2,67
	soba II	10,16	1,00	10,16
	soba III	17,50	1,00	17,50
	kupaonica II	6,59	1,00	6,59
zatvoreno		36,92		36,92
balkon II		7,34	0,50	3,67
nat.terasa II		4,83	0,50	2,42
terasa		14,47	0,25	3,62
otvoreno		26,64		9,70
		63,56		46,62

ukupno zatvoreno	99,83		99,83
ukupno otvoreno	43,70		18,49
Sveukupno S3	143,53		118,32

Parking P8+P9	24,20	0,25	6,05
Vrt V-s3	21,84	0,10	2,18
	46,04		8,23